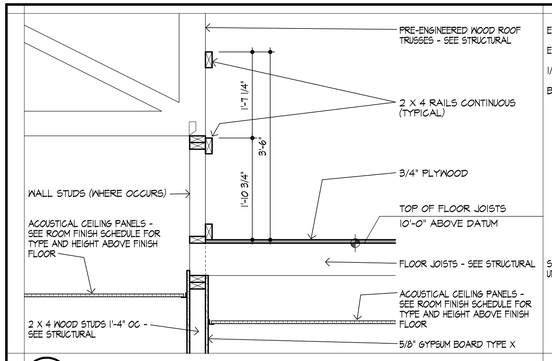

1 DETAIL
SCALE 3/4" = 1'-0"

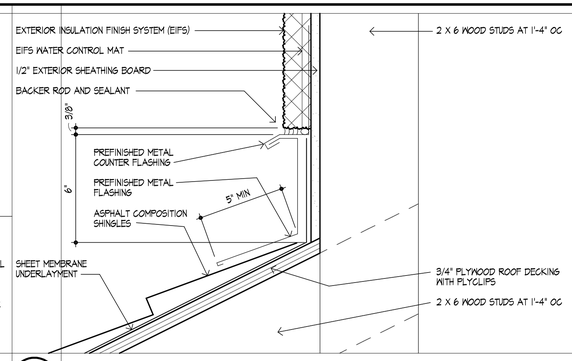

3 DETAIL
SCALE 3" = 1'-0"

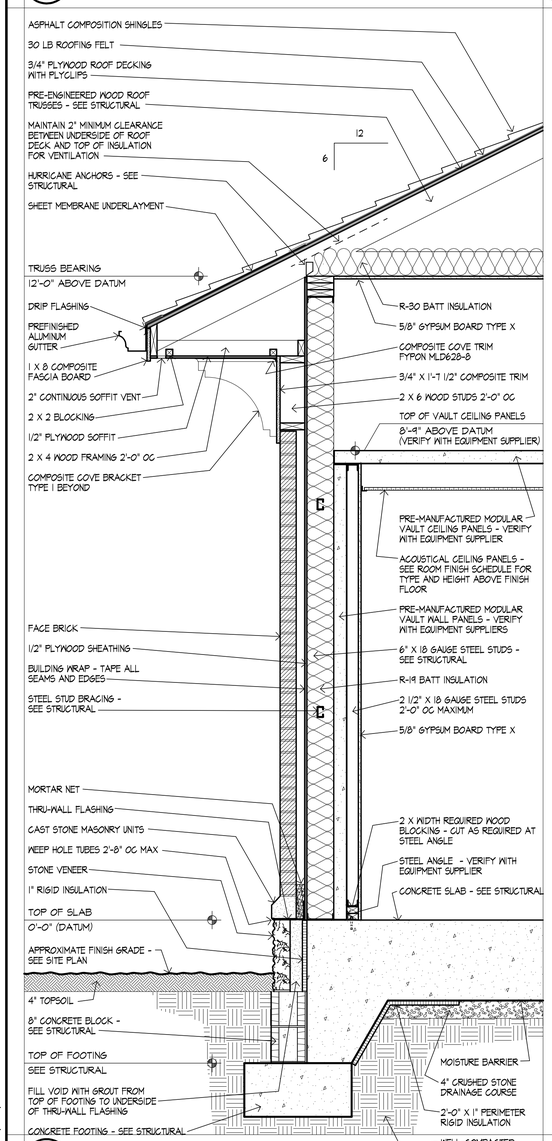

2 WALL SECTION
SCALE 3/4" = 1'-0"

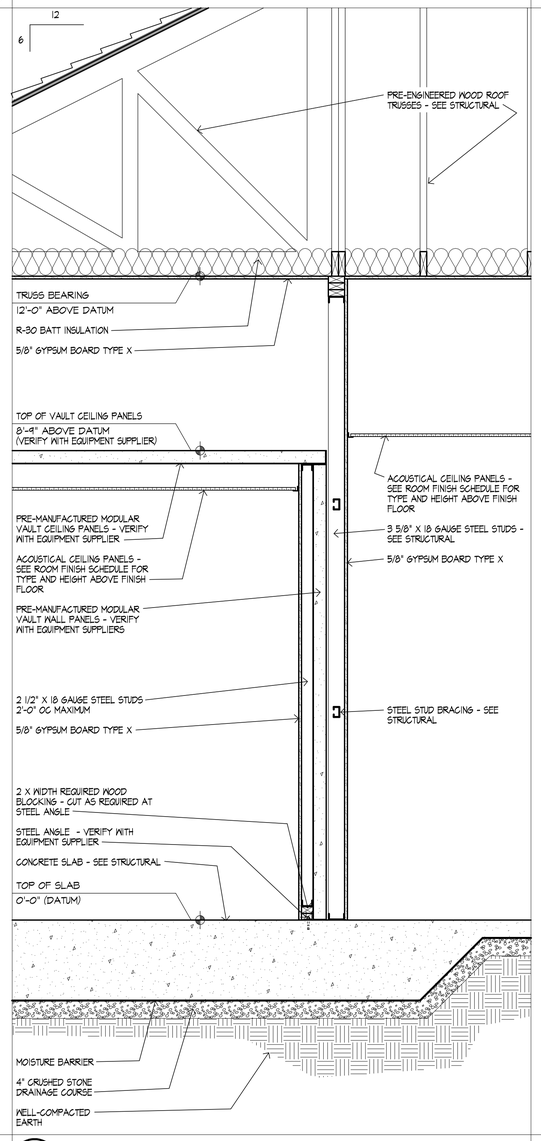

4 WALL SECTION
SCALE 3/4" = 1'-0"

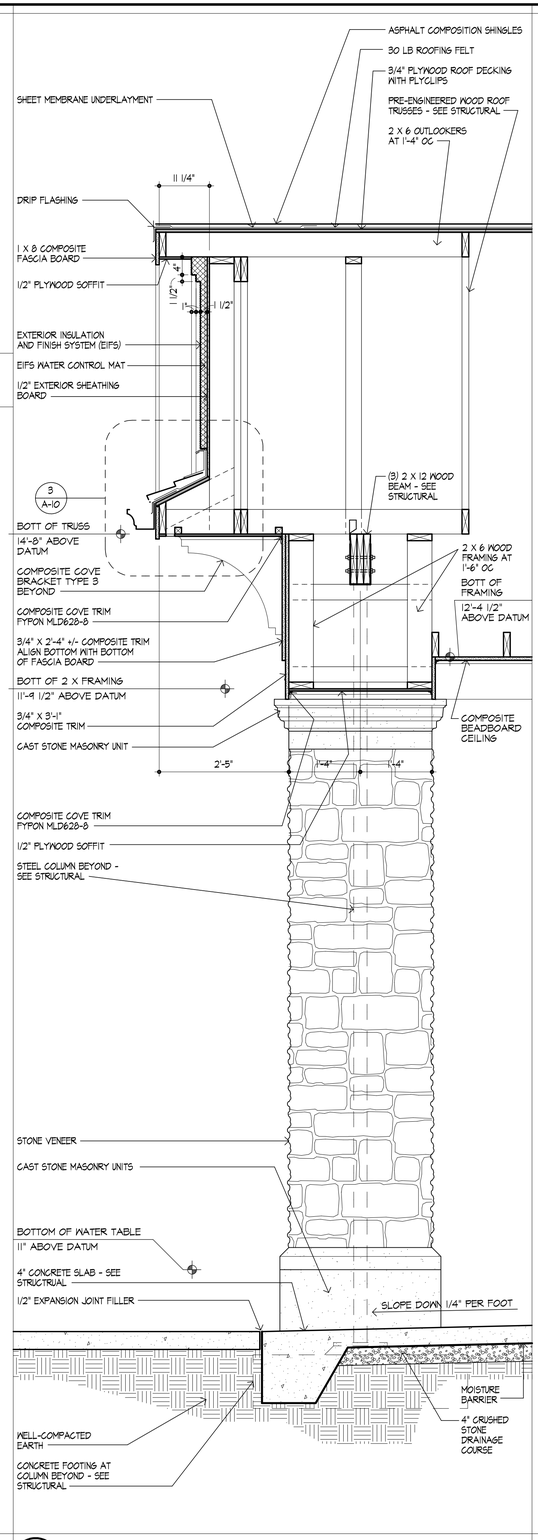

5 WALL SECTION
SCALE 3/4" = 1'-0"

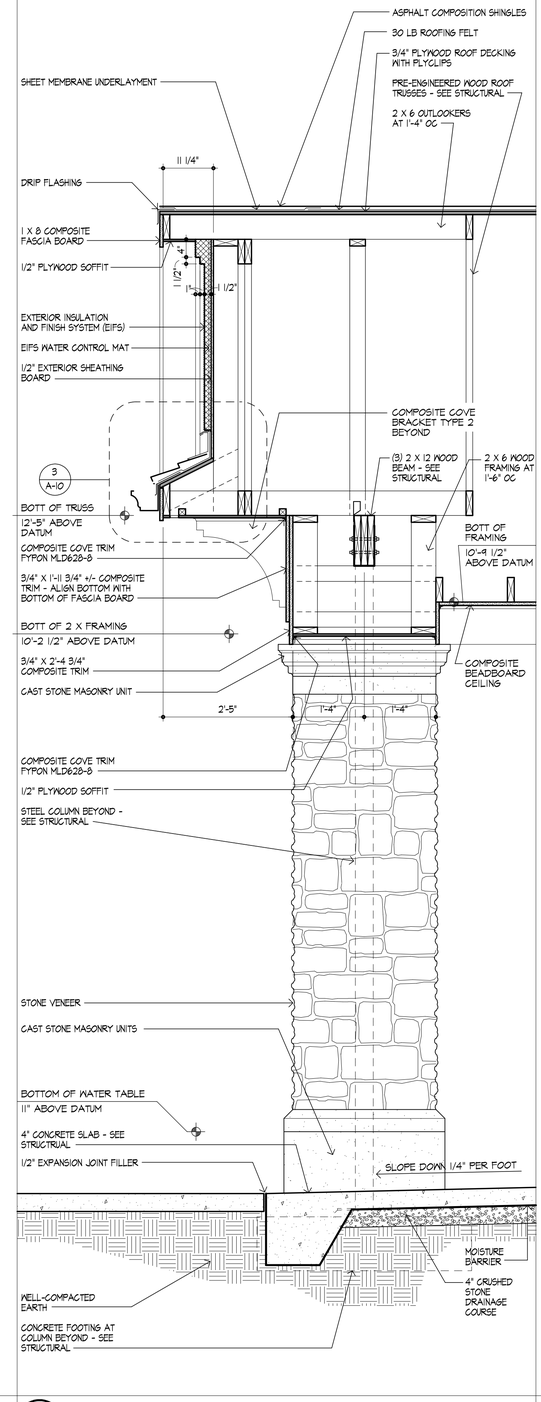

6 WALL SECTION
SCALE 3/4" = 1'-0"

STATE OF ALABAMA
LAMBERT-EZELL-DURHAM
3863
FLORENCE, ALABAMA
REGISTERED ARCHITECTS

LAMBERT • EZELL • DURHAM
ARCHITECTURE LLC
P.O. BOX 934 401 EAST COLLEGE ST. FLORENCE ALABAMA 35631
TELEPHONE (256) 767-7100 WWW.LEDARCHITECTURE.COM

BRANCH BANK FOR
TRADERS AND FARMERS BANK
DOUBLE SPRINGS, ALABAMA

DATE	11/30/17
REVISED	
REVISED	
JOB NO.	1612
DRAWN	GAS
CHECKED	CED

DRAWING TITLE
WALL SECTIONS, DETAILS

DRAWING NUMBER
A-10
OF 15

File Name: G:\2016\1612 T&F BANK DOUBLE SPRINGS\1612 WD\1612 A10 WALL SECTIONS
Plot Date: 1/30/2018 Plot Time: 3:31 PM