SHOALS ENGINEERING, PC
1138 N. WOOD AVE.
FflorENCE, ALABAMA, 35630
TEL: (256) 764-0817
FAX: (256) 764-0838
PROJECT NO.: 17-1718

ALABAMA REGISTERED NO. 20689 PROFESSIONAL ENGINEER JASON B. LENT 11-29-17

LAMBERT • EZELL • DURHAM
ARCHITECTURE, LLC
P.O. Box 934 401 East College St. Florence, Alabama 35631
Telephone (256) 767-7100 WWW.LEDARCHITECTURE.COM

BRANCH BANK FOR
TRADERS AND FARMERS
DOUBLE SPRINGS, ALABAMA

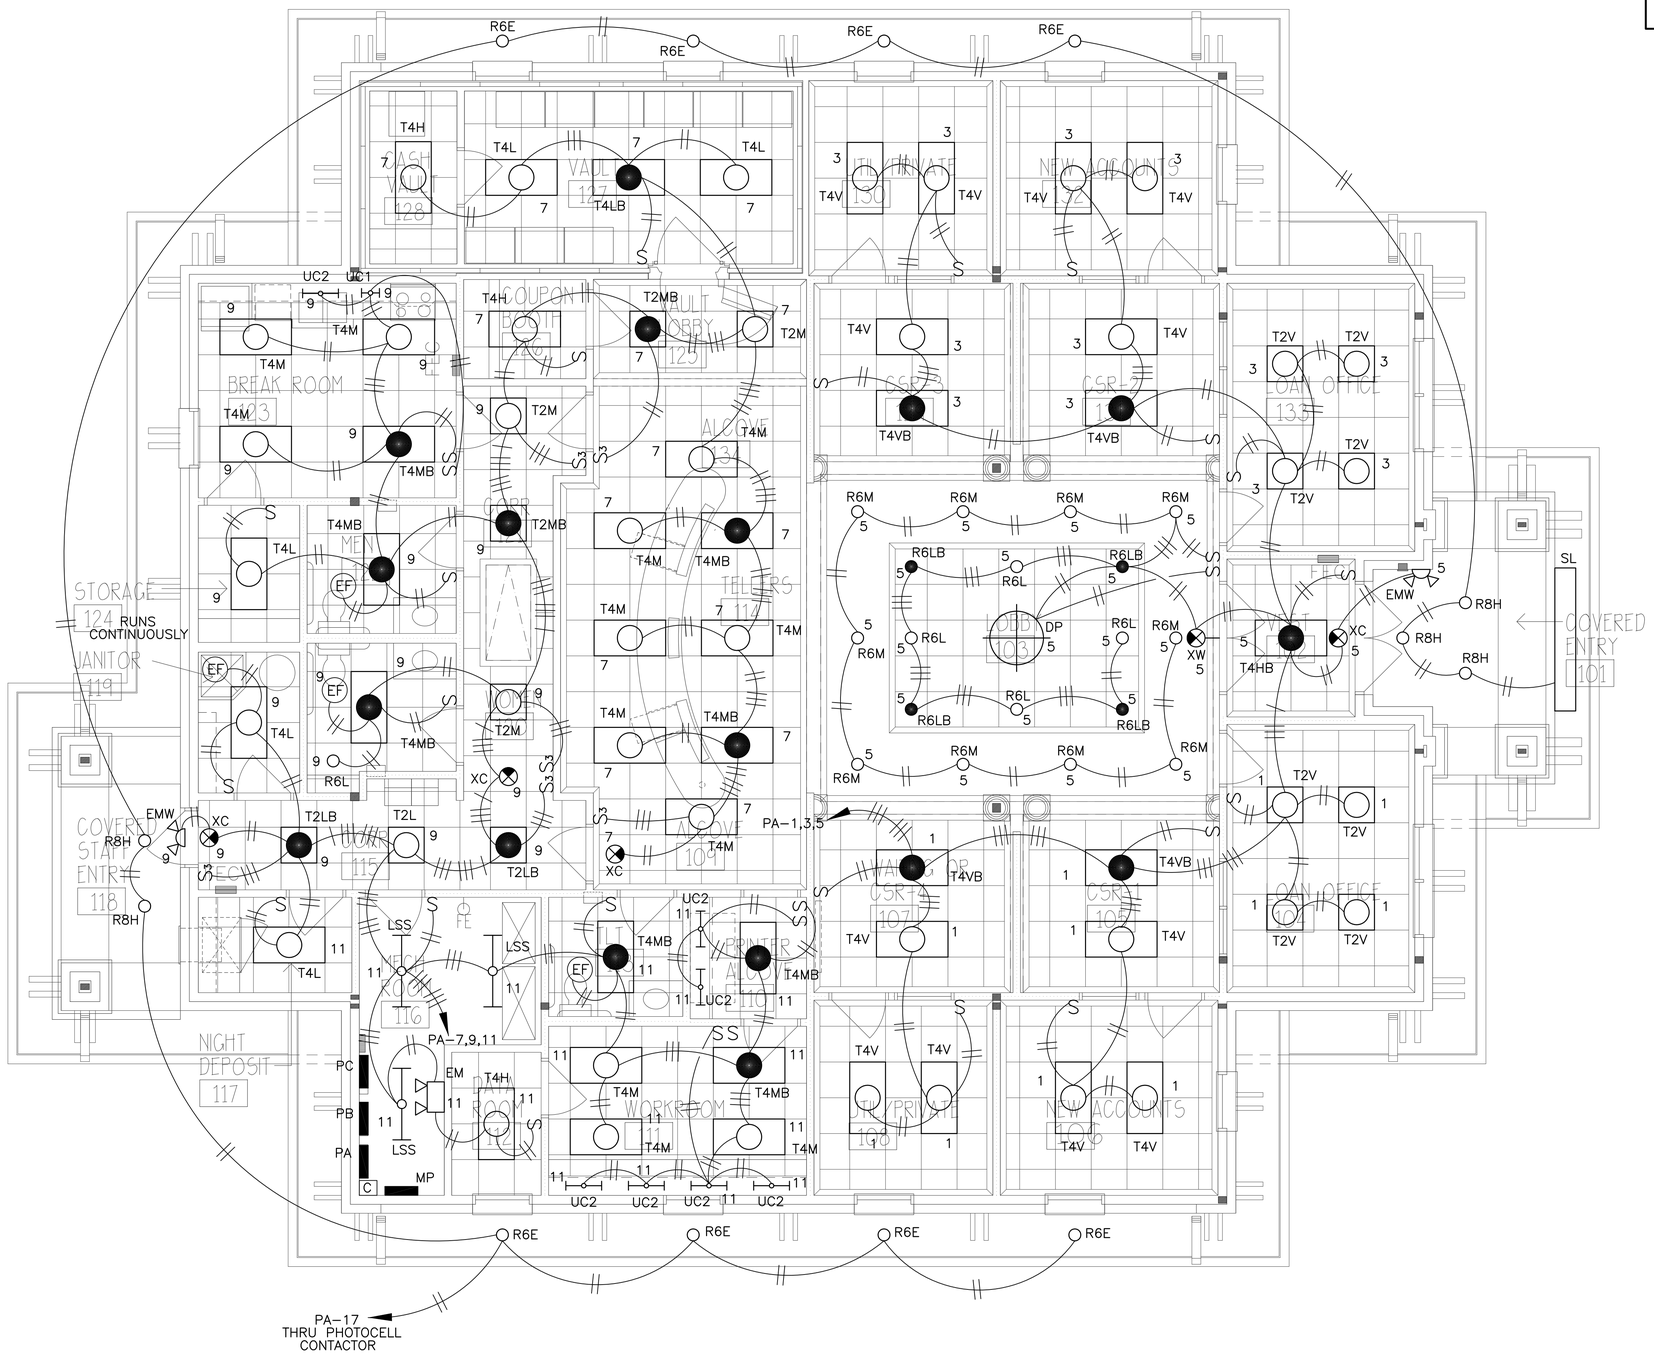

LIGHTING PLAN
SCALE 1/4" = 1'-0"

GRAPHIC SCALE
1/4"=1'-0"
4' 0 4' 8'

Job No. 1612 Date 11/30/17
Drawn RAR/ABL Revised
Checked JBL Revised

Drawing Title
LIGHTING PLAN

Drawing Number
E-2
Of 8